ALUMINUM UTILITY TRAILER
ONE PIECE RAMP

PRICES EFFECTIVE: DECEMBER, 2026

STANDARD EQUIPMENT

5 YEAR LIMITED WARRANTY
Lippert 3500 lb. Class Axle w/ E-Z Lube Spindles/2700 lb. Rating
14" Aluminum Wheels w/ ST205/75R14 LR C Tires, Bed Height 16"
GVWR Rating 2990 lbs, LED Lighting, Safety Cables
A-Frame Type Tongue w/ 3500 lb. Rated Ball Coupler
1200 lb Rated Swivel Jack, Extruded Plank Flooring
Strap Securement Locations on 12" Centers on Sides, 3 on Front
2 Stake Pockets per Side w/ 4 Total, 6" Tall Tube Sides & Front
Gusseted Fenders w/ Vinyl Gravel Guard, Full Width 48" Long Ramp



ITEM		OVERALL W x L	BED W x L	WEIGHT(LBS)	REF#	LIST PRICE
68005-001	AU70x10 AL Utility Trailer F/G	92" x 170"	70" x 120"	566	AL330NE08	$ 4,296
68006-001	AU70x12 AL Utility Trailer F/G	92" x 196"	70" x 144"	605	AL430NE77	$ 4,516
68007-001	AU70x14 AL Utility Trailer F/G	92" x 218"	70" x 168"	644	AL630NE32	$ 4,717
68009-001	AU78x10 AL Utility Trailer F/G	102" x 170"	78" x 120"	596	AL430NE44	$ 4,473
68010-001	AU78x12 AL Utility Trailer F/G	102" x 196"	78" x 144"	638	AL630NE32	$ 4,717
68011-001	AU78x14 AL Utility Trailer F/G	102" x 218"	78" x 168"	681	AL830NE37	$ 4,983

ONE-PIECE UTILITY ACCESSORIES AND OPTIONS

FRONT ROCK GUARD OPTIONS		REF#	LIST PRICE
68194	Stone Guard 70" Kit	KI200KI74	$ 356
68195	Stone Guard 78" Kit	KI300KI11	$ 404

SOLID SIDE OPTIONS		REF#	LIST PRICE
68197	Side Formed 10' Kit	KI400KI62	$ 600
68198	Side Formed 12' Kit	KI500KI55	$ 721
68199	Side Formed 14' Kit	KI600KI44	$ 836

ACCESSORIES			REF#	LIST PRICE
233766	FULTON TONGUE HANDLE	*CH0701*	MI000 P17	$ 22
68190	ROPE HOOK KIT	*Includes (4) S Hooks*	KI000KI20	$ 26
68263	TOOLNSPARE BOX KIT		KI700KI24	$ 940
234291	TIRE & WHEEL ST205/75R14C W/AL LION	*Castle Rock*	TI200WH05	$ 266
68189	AL UTILITY SPARE TIRE CARRIER KIT		KI100KI19	$ 155

ALL PRICES SUBJECT TO CHANGE, FINAL PRICING WILL BE CONFIRMED THROUGH ORDER VERIFICATION
PRICE EFFECTIVITY IS BASED ON ECD OF ORDER

ALUMINUM UTILITY TRAILER
BI-FOLD RAMP

PRICES EFFECTIVE: DECEMBER, 2026

STANDARD EQUIPMENT

5 YEAR LIMITED WARRANTY
Lippert 3500 lb. Class Axle w/ E-Z Lube Spindles/2700 lb. Rating
14" Aluminum Wheels w/ ST205/75R14 LR C Tires, Bed Height 16"
GVWR Rating 2990 lbs, LED Lighting, Safety Cables
A-Frame Type Tongue w/ 3500 lb. Rated Ball Coupler
1200 lb Rated Swivel Jack, Extruded Plank Flooring
Strap Securement Locations on 12" Centers on Sides, 3 on Front
2 Stake Pockets per Side w/ 4 Total, 6" Tall Tube Sides & Front
Gusseted Fenders w/ Vinyl Gravel Guard, Full Width 54" "Bi-Fold" Ramp



ITEM		OVERALL W x L	BED W x L	WEIGHT(LBS)	REF#	LIST PRICE
68005-002	AU70x10 AL Utility Trailer F/G	92" x 170"	70" x 120"	566	AL530NE45	$ 4,604
68006-002	AU70x12 AL Utility Trailer F/G	92" x 196"	70" x 144"	605	AL730NE14	$ 4,823
68007-002	AU70x14 AL Utility Trailer F/G	92" x 218"	70" x 168"	644	AL830NE67	$ 5,022
68009-002	AU78x10 AL Utility Trailer F/G	102" x 170"	78" x 120"	596	AL630NE83	$ 4,783
68010-002	AU78x12 AL Utility Trailer F/G	102" x 196"	78" x 144"	638	AL830NE67	$ 5,022
68011-002	AU78x14 AL Utility Trailer F/G	102" x 218"	78" x 168"	681	AL040NE73	$ 5,290

BI-FOLD UTILITY ACCESSORIES AND OPTIONS


FRONT ROCK GUARD OPTIONS		REF#	LIST PRICE
68194	Stone Guard 70" Kit	KI200KI74	$ 356
68195	Stone Guard 78" Kit	KI300KI11	$ 404


SOLID SIDE OPTIONS		REF#	LIST PRICE
68197	Side Formed 10' Kit	KI400KI62	$ 600
68198	Side Formed 12' Kit	KI500KI55	$ 721
68199	Side Formed 14' Kit	KI600KI44	$ 836

ACCESSORIES			REF#	LIST PRICE
233766	FULTON TONGUE HANDLE	*CH0701*	MI000 P17	$ 22
68190	ROPE HOOK KIT	*Includes (4) S Hooks*	KI000KI20	$ 26
68263	TOOLNSPARE BOX KIT		KI700KI24	$ 940
234291	TIRE & WHEEL ST205/75R14C W/AL LION	*Castle Rock*	TI200WH05	$ 266
68189	AL UTILITY SPARE TIRE CARRIER KIT		KI100KI19	$ 155

ALL PRICES SUBJECT TO CHANGE, FINAL PRICING WILL BE CONFIRMED THROUGH ORDER VERIFICATION
PRICE EFFECTIVITY IS BASED ON ECD OF ORDER

DIMENSIONS (INCHES)					
MODEL #	DIM X	DIM Y	DIM W	DIM L	AXLE CENTER
~~AU 548~~	~~96~~	~~54~~	~~78~~	~~152~~	~~37~~
~~AU 5410~~	~~120~~	~~54~~	~~78~~	~~176~~	~~48~~
~~AU 5412~~	~~144~~	~~54~~	~~78~~	~~200~~	~~58~~
~~AU 708~~	~~96~~	~~70~~	~~92~~	~~152~~	~~37~~
AU 7010	120	70	92	176	48
AU 7012	144	70	92	200	58
AU 7014	168	70	92	224	69
AU 7810	120	78	102	176	48
AU 7812	144	78	102	200	58
AU 7814	168	78	102	224	69

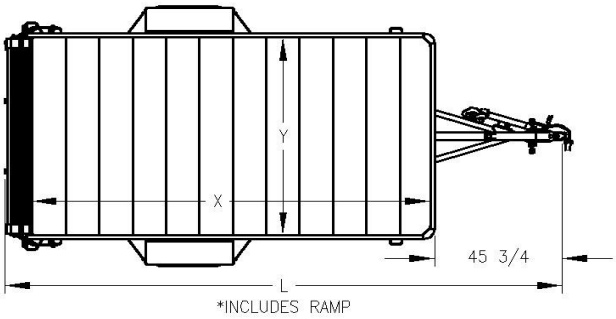

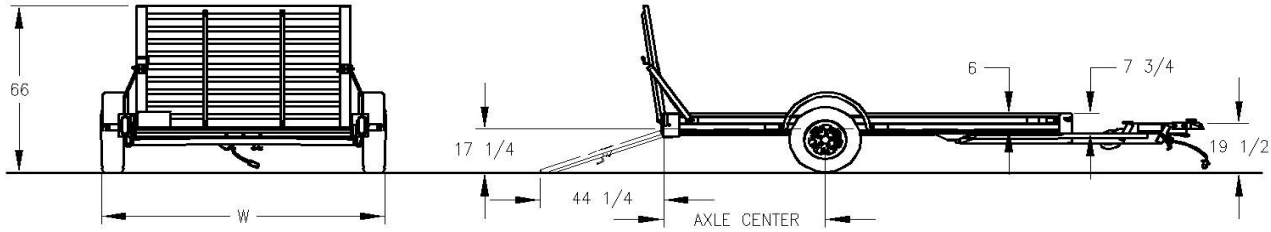



ALL DIMENSIONS ARE APPROXIMATE FOR STANDARD TRAILER IN UNLOADED CONDITION

TITLE					
ALUMINUM UTILITY TRAILER FIXED RAMP					
DWG NO.	REV	DATE	DRAWN BY	SCALE	PAGE
?????	A	8–17	NWM	1/50	1 OF 1

Hillsboro Industries
220 Industrial Road
Hillsboro, KS 67063
1–800–835–0209
hi@hillsboroindustries.com
www.hillsboroindustries.com

DIMENSIONS (INCHES)					
MODEL #	DIM X	DIM Y	DIM W	DIM L	AXLE CENTER
~~AU 548~~	~~96~~	~~54~~	~~78~~	~~152~~	~~37~~
~~AU 5410~~	~~120~~	~~54~~	~~78~~	~~176~~	~~48~~
~~AU 5412~~	~~144~~	~~54~~	~~78~~	~~200~~	~~58~~
~~AU 708~~	~~96~~	~~70~~	~~92~~	~~152~~	~~37~~
AU 7010	120	70	92	176	48
AU 7012	144	70	92	200	58
AU 7014	168	70	92	224	69
AU 7810	120	78	102	176	48
AU 7812	144	78	102	200	58
AU 7814	168	78	102	224	69

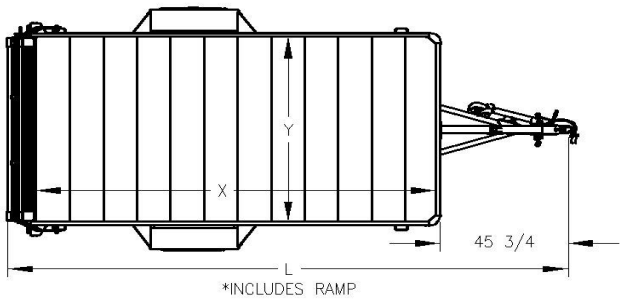

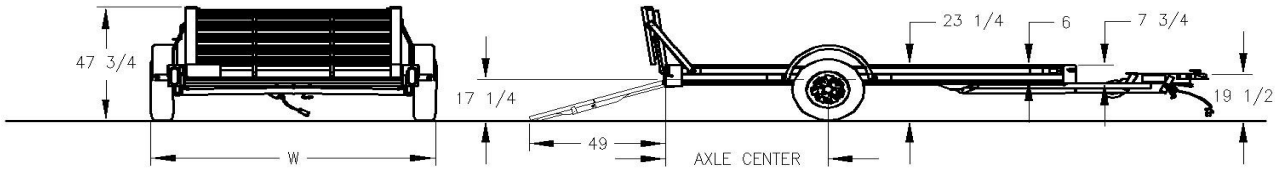

ALL DIMENSIONS ARE APPROXIMATE FOR STANDARD TRAILER IN UNLOADED CONDITION

TITLE					
ALUMINUM UTILITY TRAILER BI–FOLD RAMP					
DWG NO.	REV	DATE	DRAWN BY	SCALE	PAGE
?????	A	8–17	NWM	1/50	1 OF 1

Hillsboro Industries
220 Industrial Road
Hillsboro, KS 67063
1–800–835–0209
hi@hillsboroindustries.com
www.hillsboroindustries.com

****ALL PRICES SUBJECT TO CHANGE, FINAL PRICING WILL BE CONFIRMED THROUGH ORDER VERIFICATION****
****PRICE EFFECTIVITY IS BASED ON ECD OF ORDER****